DRAFT

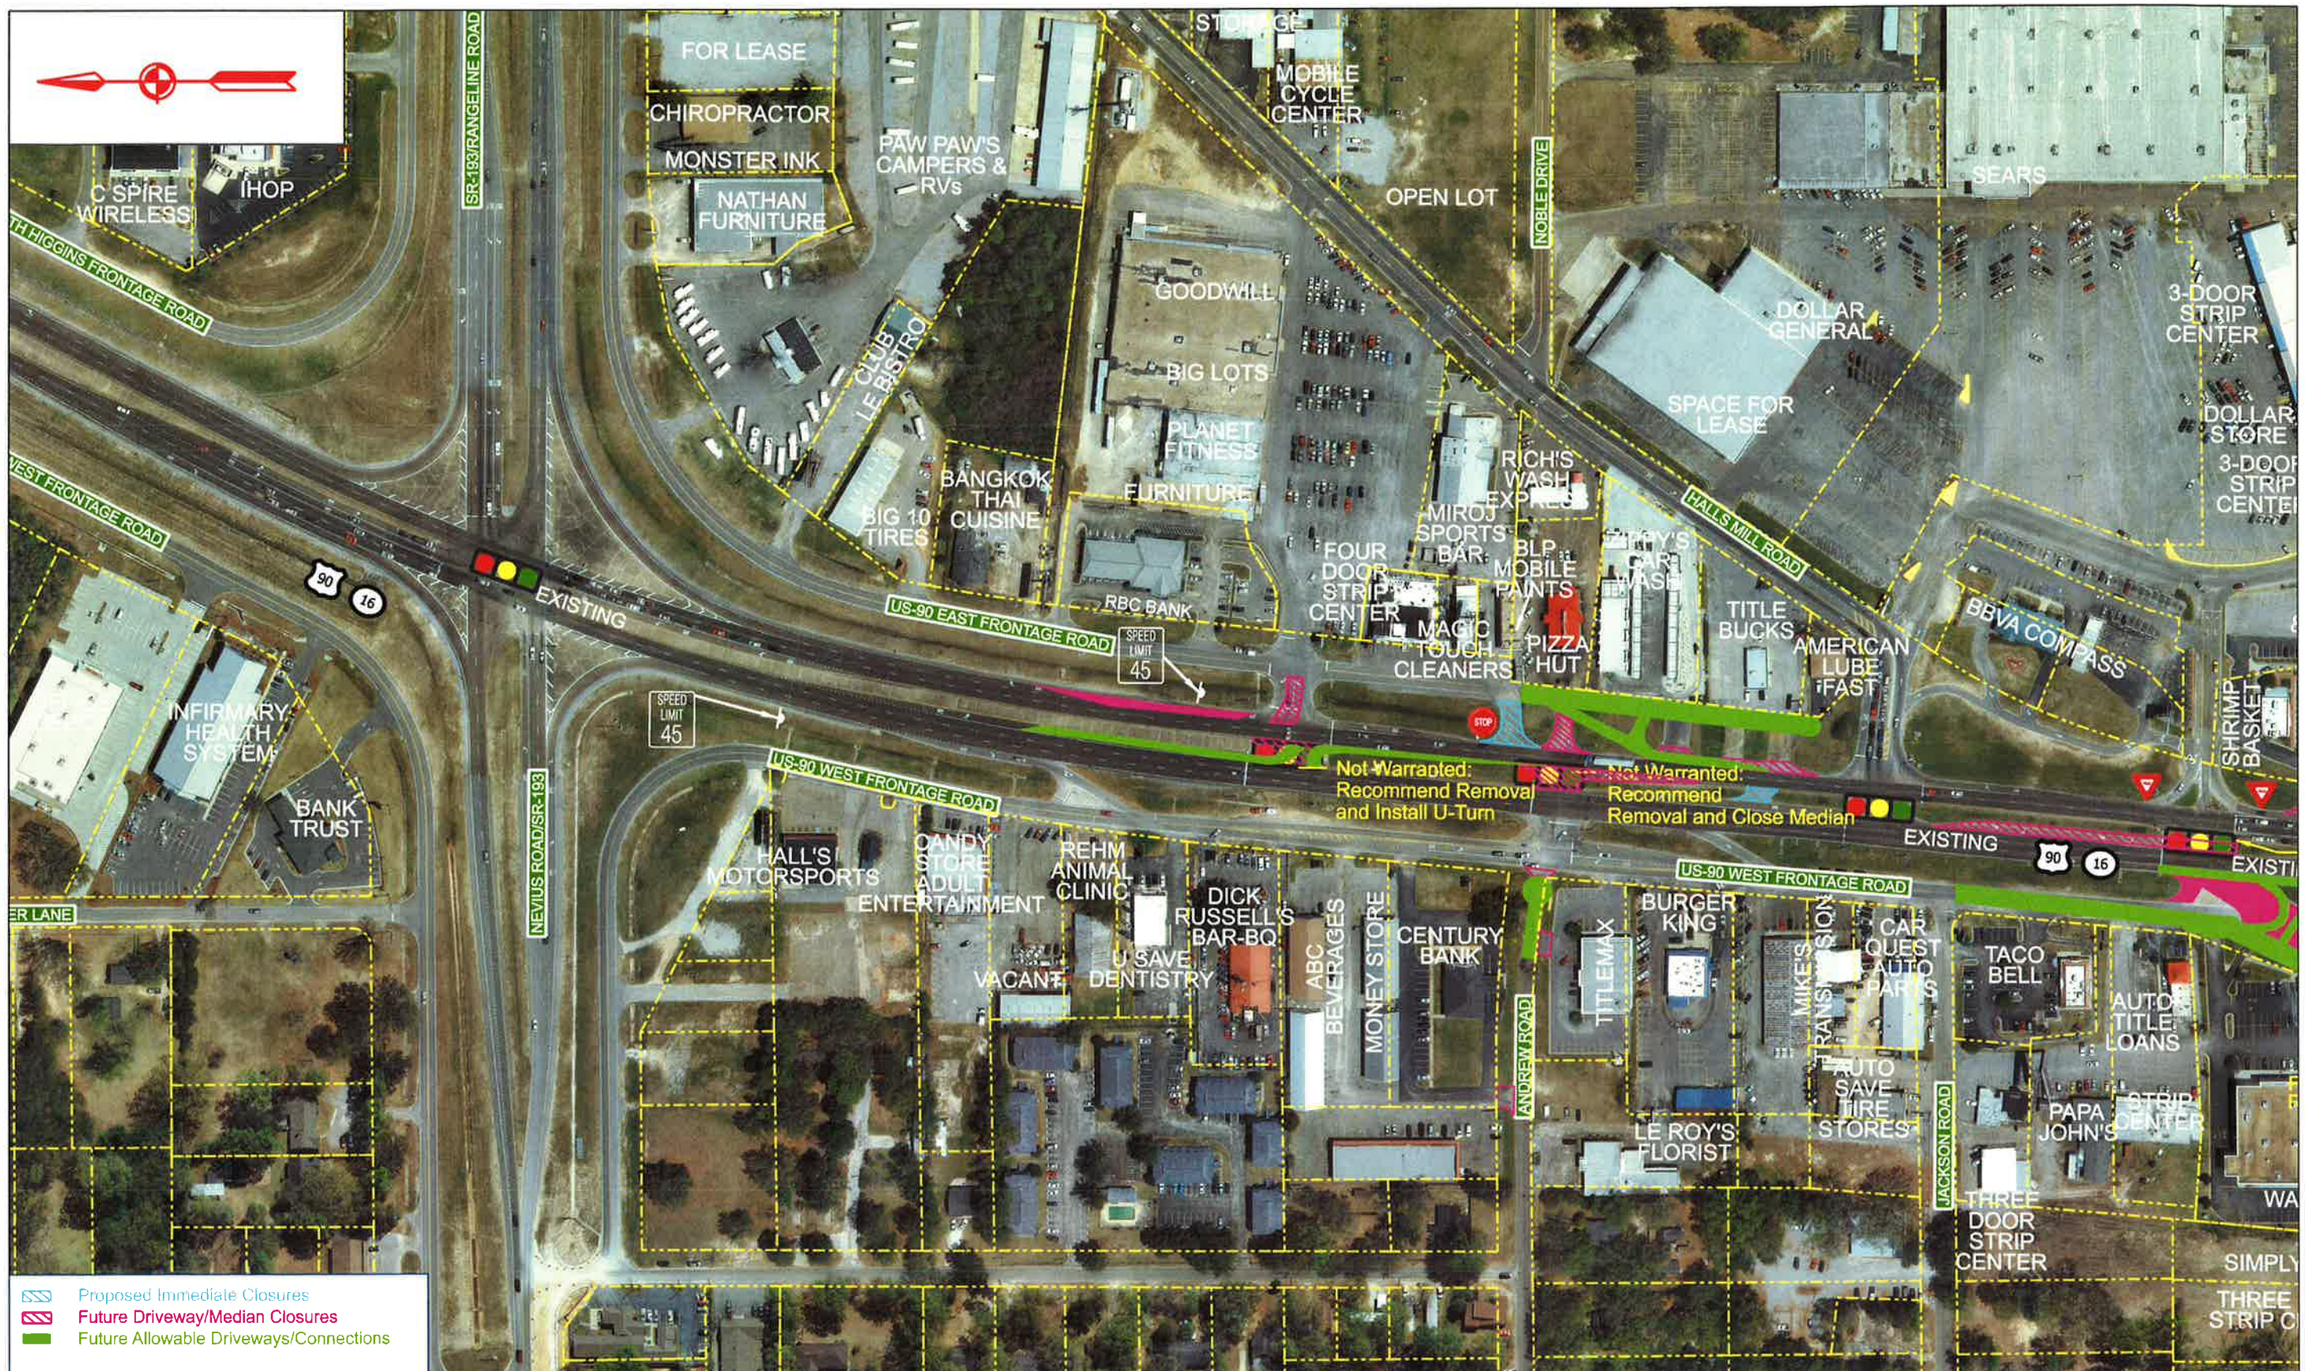

SAIN associates

Sain Associates
Two Perimeter Park South
Suite 500 East
Phone (205) 940-6420
Fax (205) 940-6433
www.sain.com

DRAFT

200 100 0 200 400 600

SCALE IN FEET

U.S. 90/S.R. 16 ACCESS MANAGEMENT PLAN

Phase II "Plan" as Companion Doucument to Phase I Existing Conditions Report 8/6/13

SHEET 1

...\SaTraffic\Cad\Dgn\Sheet 1.dgn 2/1/2014 5:33:35 PM

DRAFT

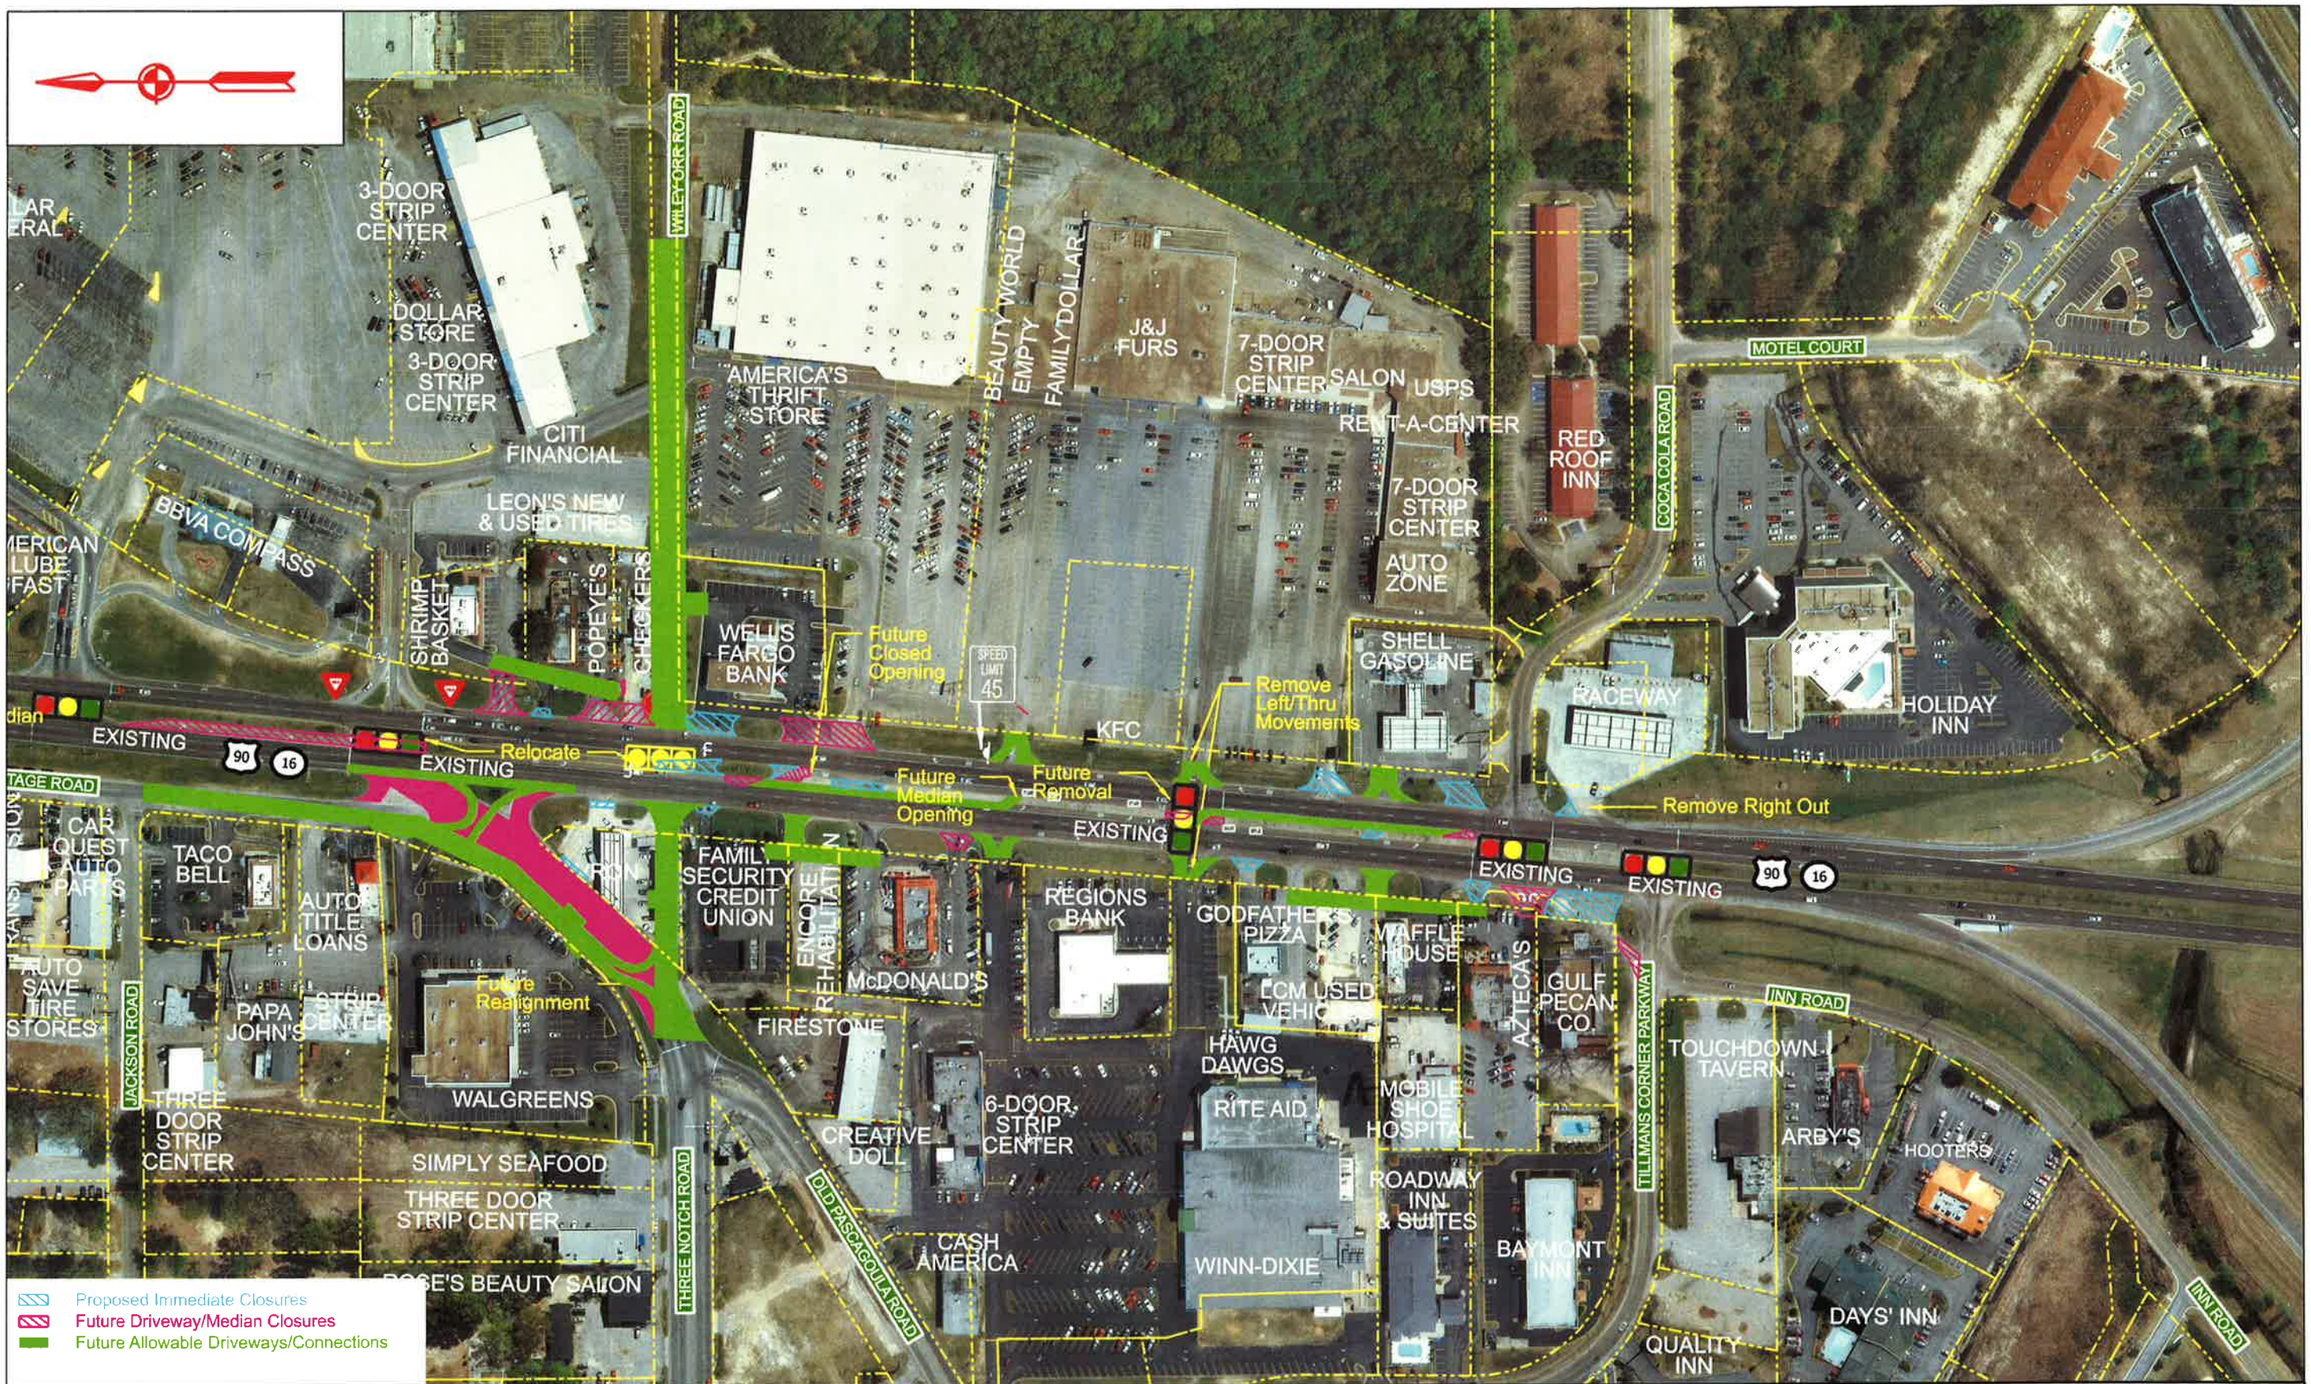

SAIN associates
consulting engineers & surveyors

Sain Associates
Two Perimeter Park South
Suite 500 East
Phone (205) 940-6420
Fax (205 940-6433
www.sain.com

DRAFT

200 100 0 200 400 600

SCALE IN FEET

U.S. 90/S.R. 16 ACCESS MANAGEMENT PLAN

Phase II "Plan" as Companion Document to Phase I Existing Condtions Report 8/6/13

SHEET 2

...\SaTraffic\Cad\Dgn\Sheet 2.dgn 2/1/2014 7:44:53 PM

DRAFT

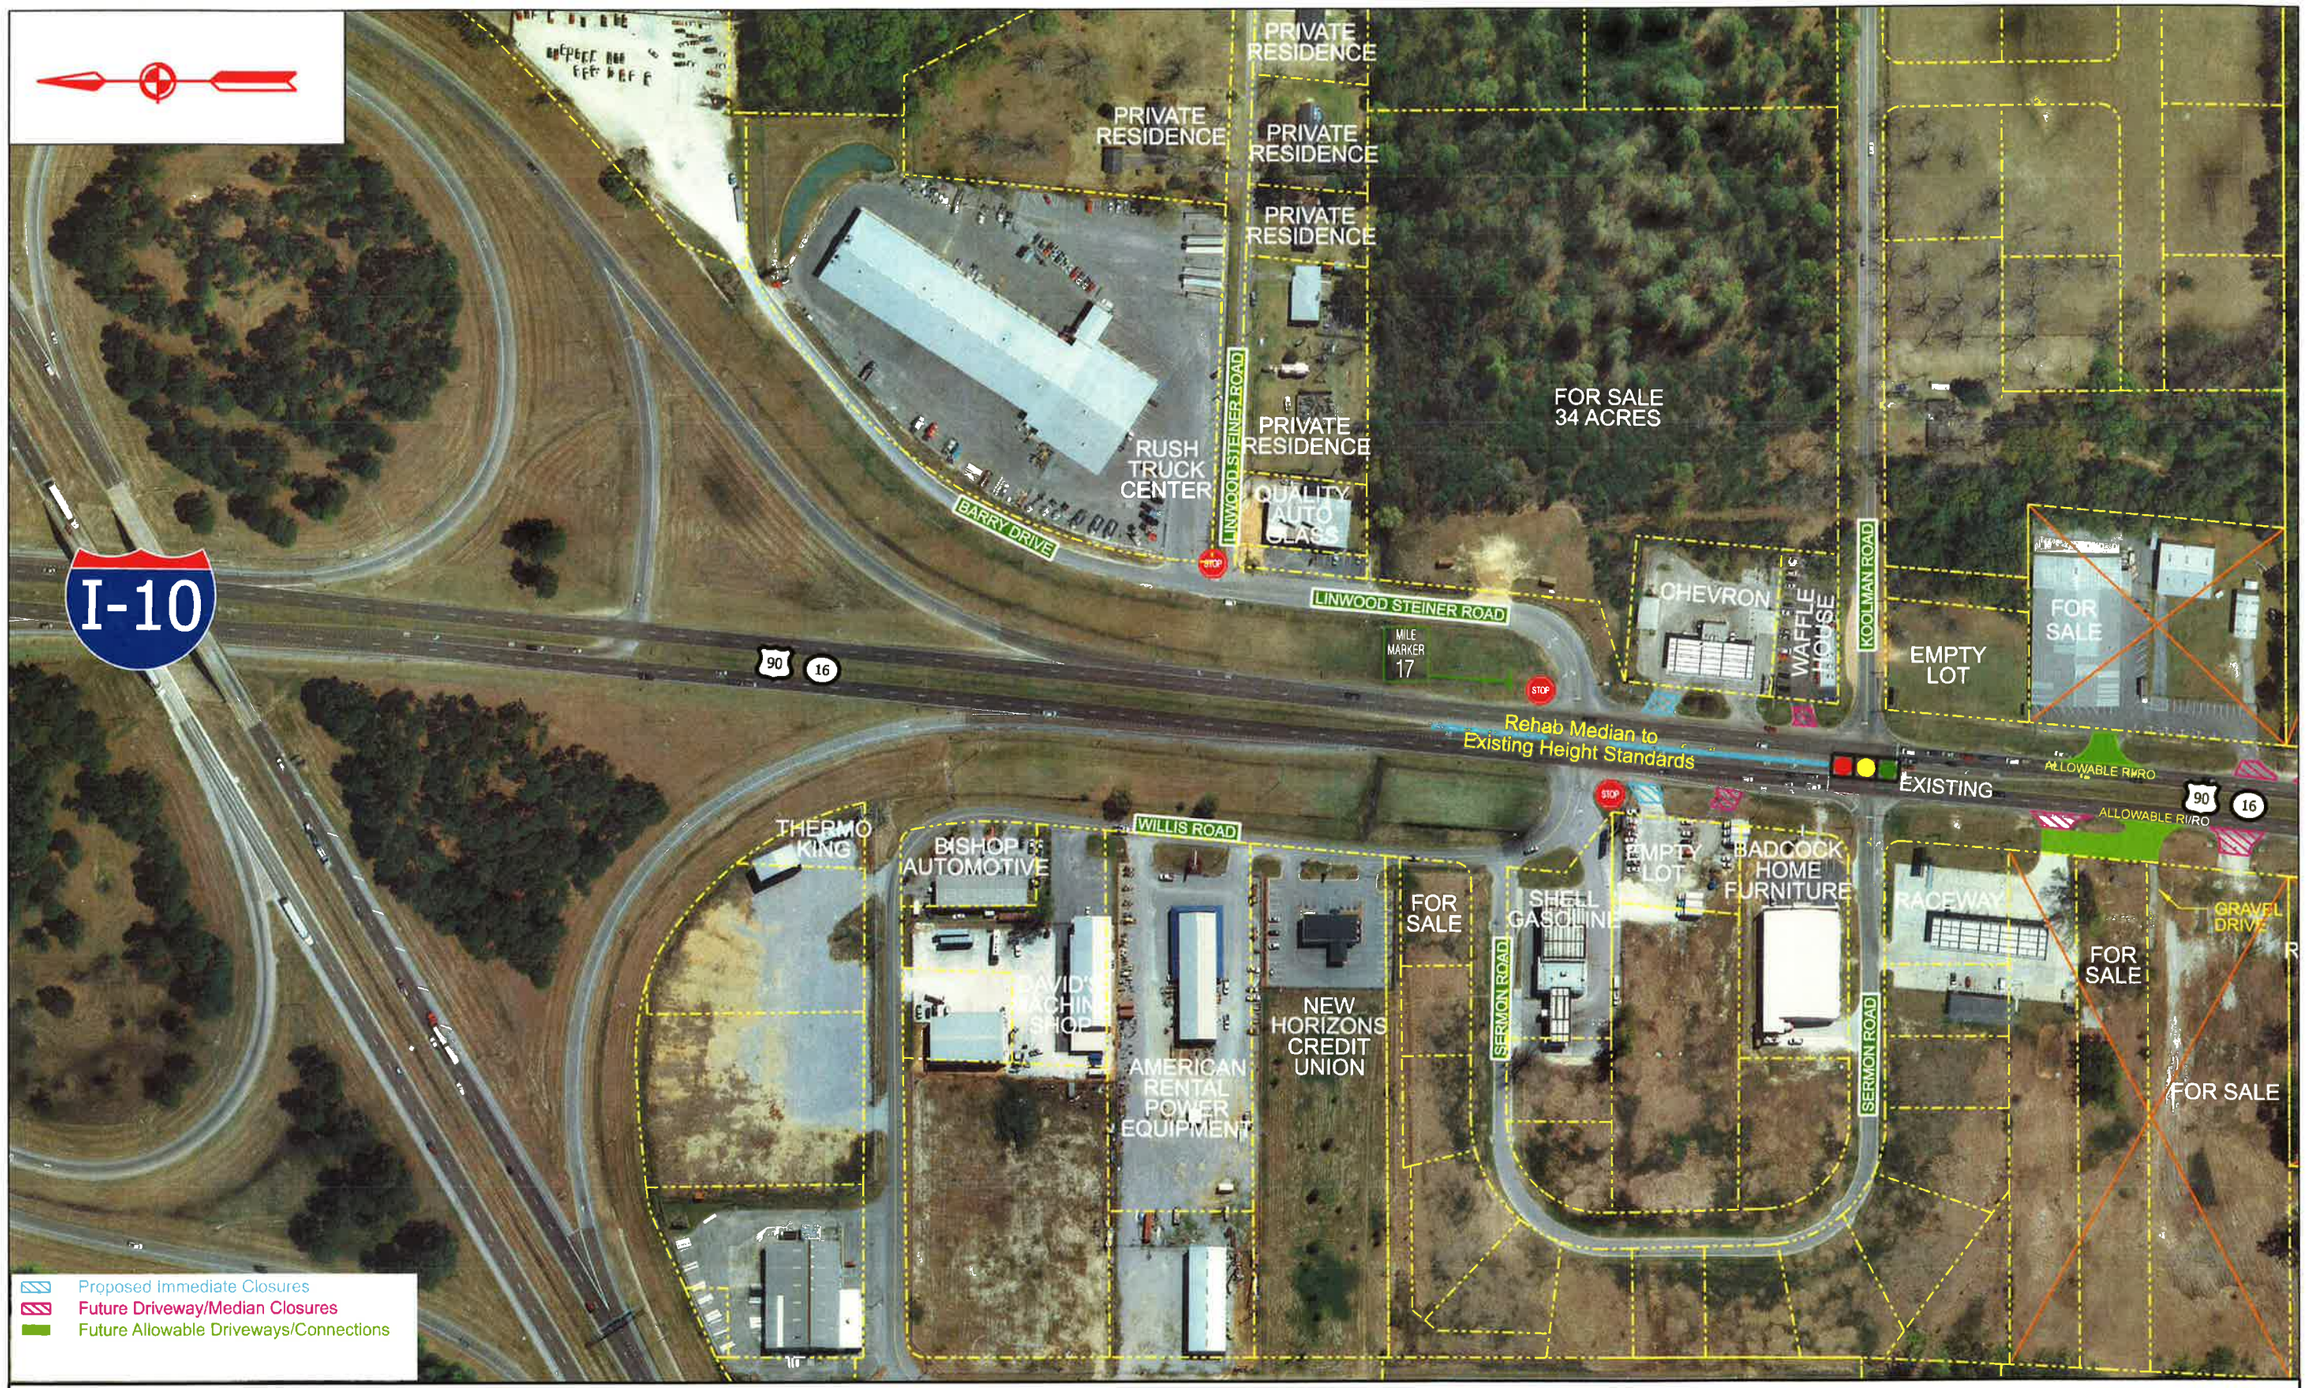

SAIN associates
Sain Associates
Two Perimeter Park South
Phone (205)940-6420
Fax (205) 940-6433
www.sain.com

DRAFT

200 100 0 200 400 600

SCALE IN FEET

U.S. 90/S.R. 16 ACCESS MANAGEMENT PLAN
Phase II "Plan" as Companion Document to
Phase I Existing Conditions Report 8/6/13

SHEET 3

...\SaTraffic\Cad\Dgn\Sheet 3.dgn 2/1/2014 8:40:27 PM

DRAFT

SAIN associates
Sain Associates
Two Perimeter Park South
Suite 500 East
Birmingham, AL 35243
Phone (205)940-6420
Fax (205) 940-6433
www.sain.com

DRAFT

200 100 0 200 400 600

SCALE IN FEET

U.S. 90/S.R. 16 ACCESS MANAGEMENT PLAN
Phase II "Plan" as Companion Document to
Phase I Existing Conditions Report 8/6/2013

SHEET 4

...\SaTraffic\Cad\Dgn\Sheet 4.dgn 2/2/2014 1:07:50 PM

DRAFT

SAIN associates

Sain Associates
Two Perimeter Park South
Suite 500 East
Phone (205) 940-6420
Fax (205) 940-6433
www.sain.com

DRAFT

200 100 0 200 400 600

SCALE IN FEET

U.S. 90/S.R. 16 ACCESS MANAGEMENT PLAN

Phase II "Plan" as Companion Document to Phase I Existing Conditions Report

8/6/13

SHEET 5

...\SaTraffic\Cad\Dgn\Sheet 5.dgn 2/2/2014 1:14:09 PM